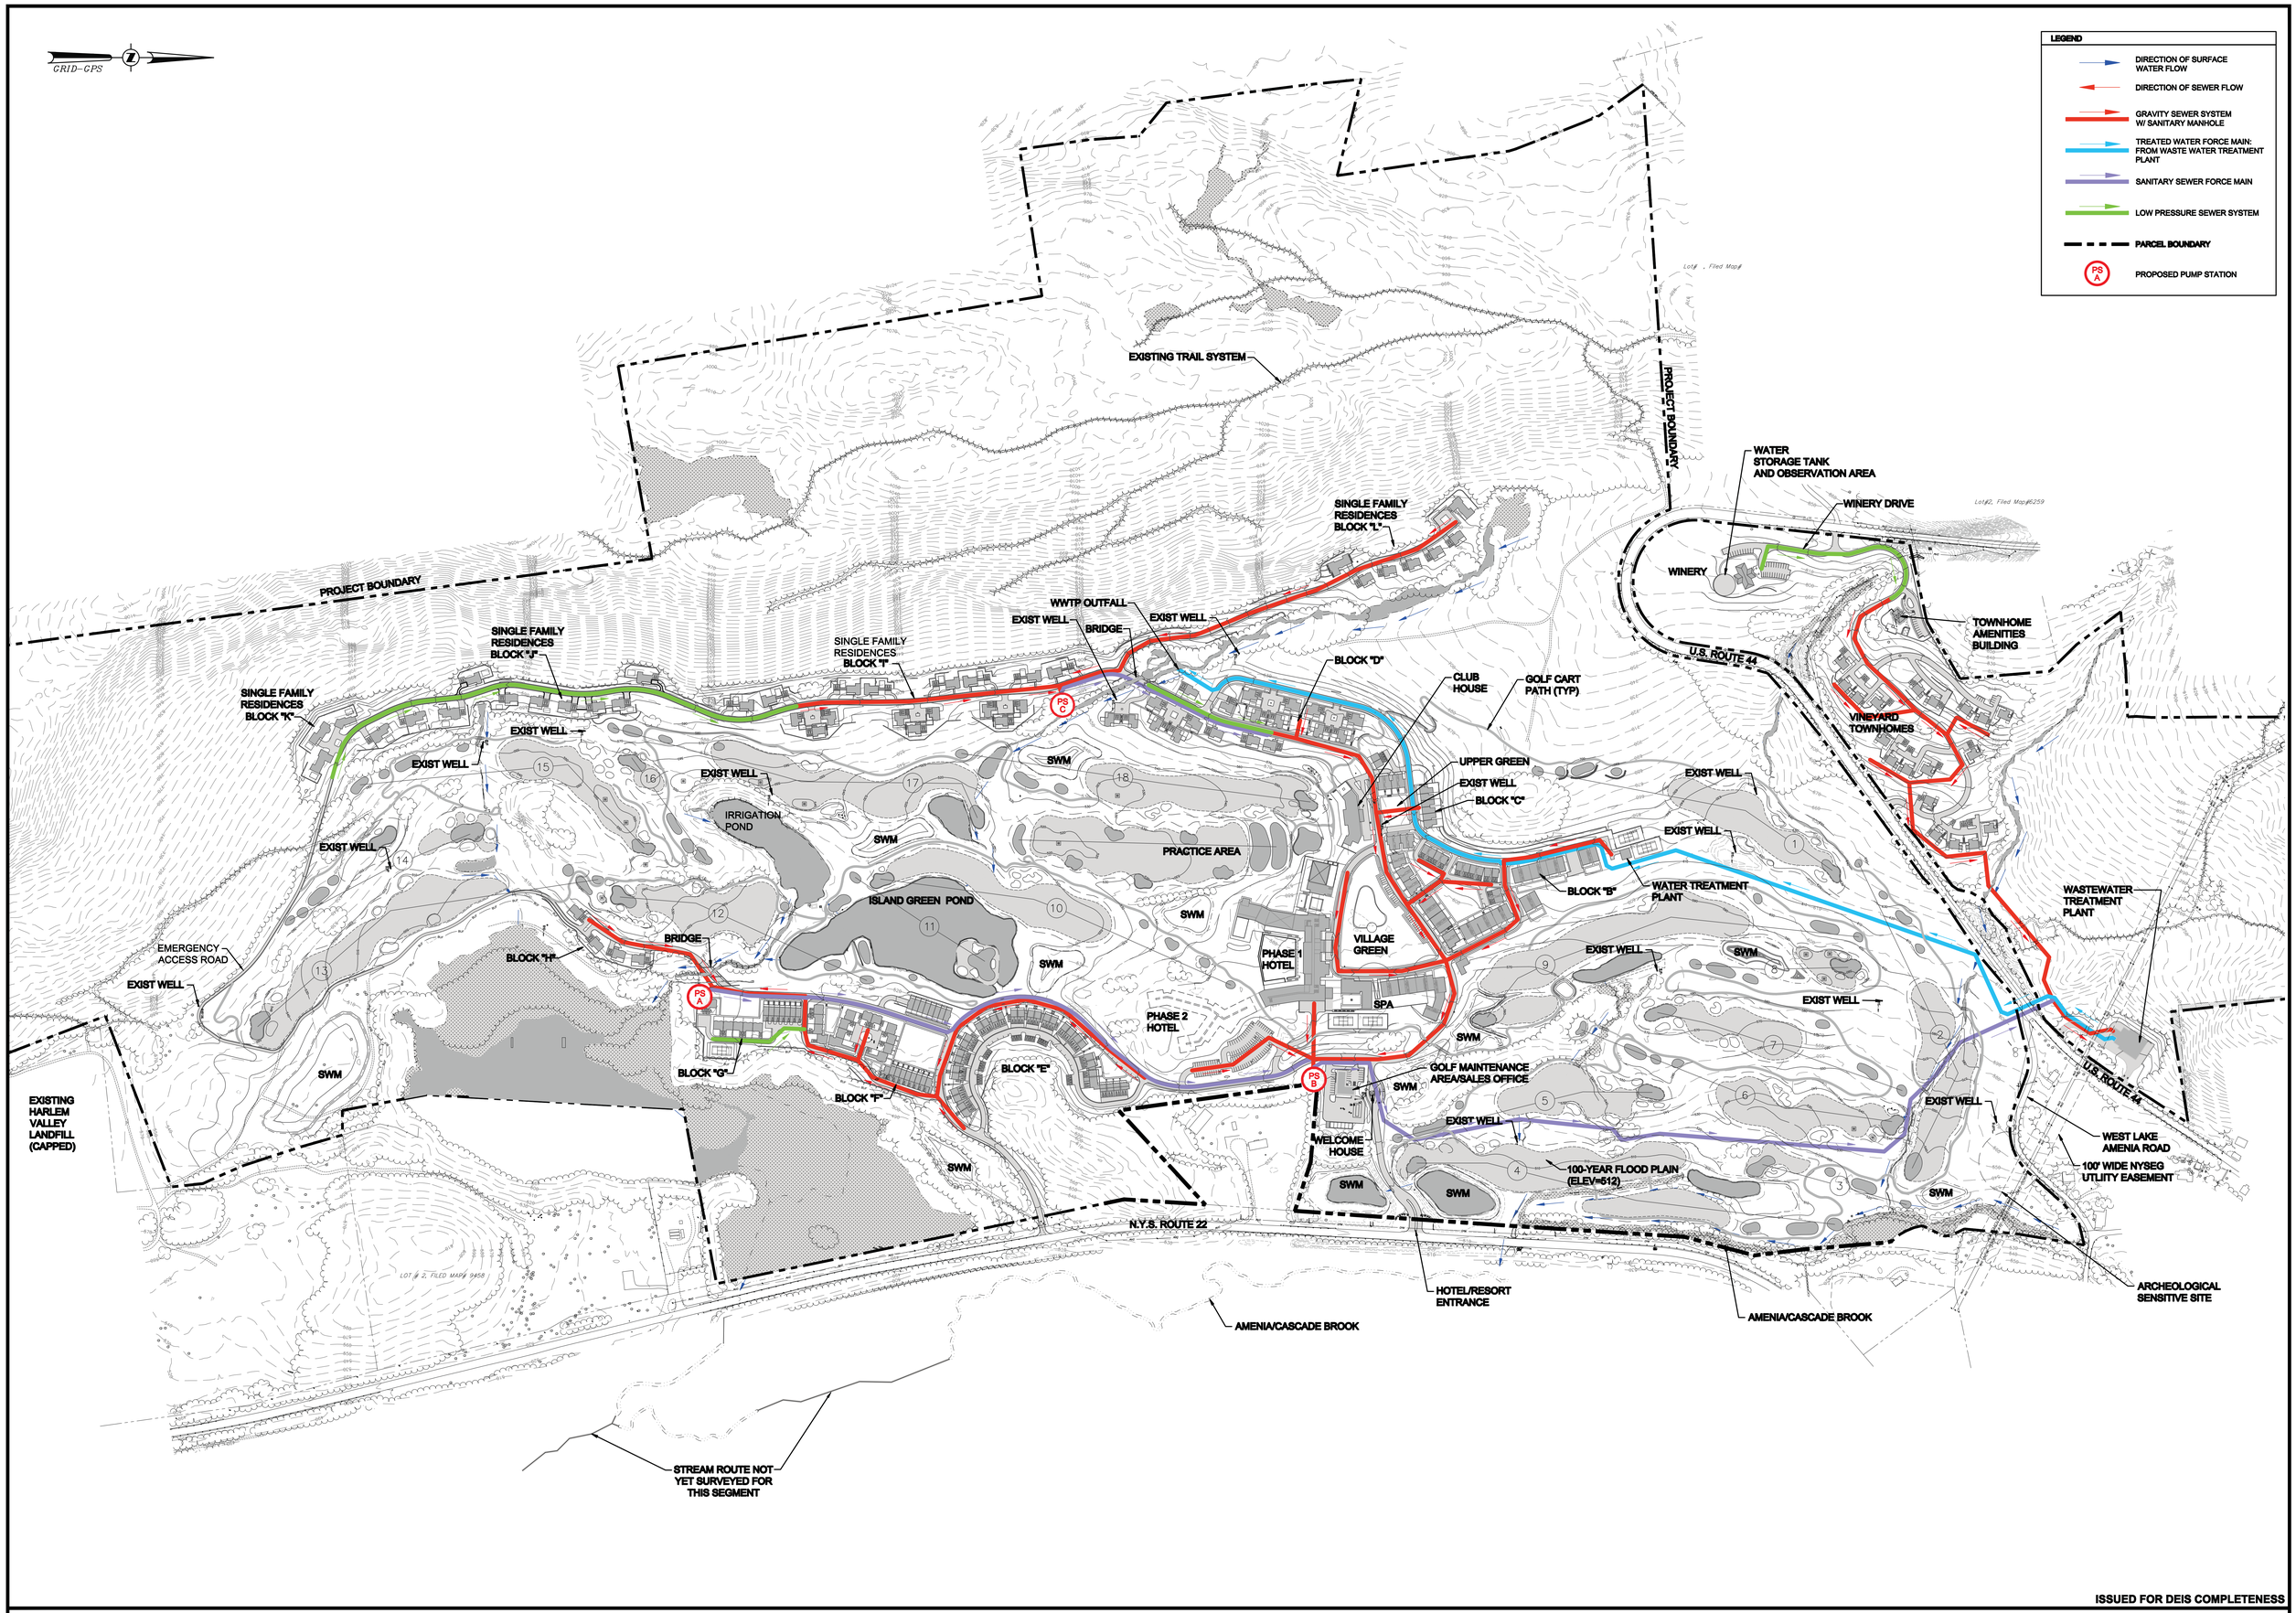

ISSUED FOR DEIS COMPLETENESS

Silo Ridge Resort Community

ERNIE ELS DESIGN

ALL RIGHTS RESERVED. COPY OR REPRODUCTION OF THIS PLAN OR ANY PORTION, THEREOF IS PROHIBITED WITHOUT THE WRITTEN PERMISSION OF THE DESIGN ENGINEER, SURVEYOR, OR ARCHITECT.

ALTERATION OF THIS DRAWING, EXCEPT BY A LICENSED P.E. IS ILLEGAL. ANY ALTERATION BY A P.E. MUST BE INDICATED AND BEAR THE APPROPRIATE SEAL, SIGNATURE AND DATE OF ALTERATION.

0 1 2 3
ORIGINAL SCALE IN INCHES

THE Chazen COMPANIES
Engineers/Surveyors
Planners
Environmental Scientists

CHAZEN ENGINEERING & LAND SURVEYING CO., P.C.

Dutchess County Office: 21 Fox Street, Poughkeepsie, New York 12601, Phone: (845) 454-3980
Capital District Office: 547 River Street, Troy, New York 12180, Phone: (518) 273-0055
Orange County Office: 356 Meadow Avenue, Newburgh, New York 12550, Phone: (845) 567-1133
North Country Office: 100 Glen Street, Glens Falls, New York 12801, Phone: (518) 812-0513

rev.	date	description

SILO RIDGE RESORT COMMUNITY
TRADITIONAL NEIGHBORHOOD ALTERNATIVE

OVERALL WASTEWATER MASTER PLAN

TOWN OF AMENIA, DUTCHESS COUNTY, NEW YORK

drawn	checked
CAM	PR/JAR
date	scale
6/21/07	1"=200'
project no.	
10454.02	
sheet no.	
SP4-B	
7 of 9	

Drawing Name: S:\1\10400-10499\10454.00\ENG\DWG\300_TNA_SP4-B_10454-02_SEWER_+18.dwg
Xref's Attached: XTOPO_10454-00; XTB_10454-02_TNA_36X48; XLAYOUT_10454-02_TNA; XBM_10454-02_TNA; XGOLF_10454-02_TNA; XTEXT_10454-03_TNA_200
Date Printed: Jun 19, 2007, 4:34pm