K1 SECTION THROUGH GOLF CLUBHOUSE
SCALE: 1/8" = 1'-0"

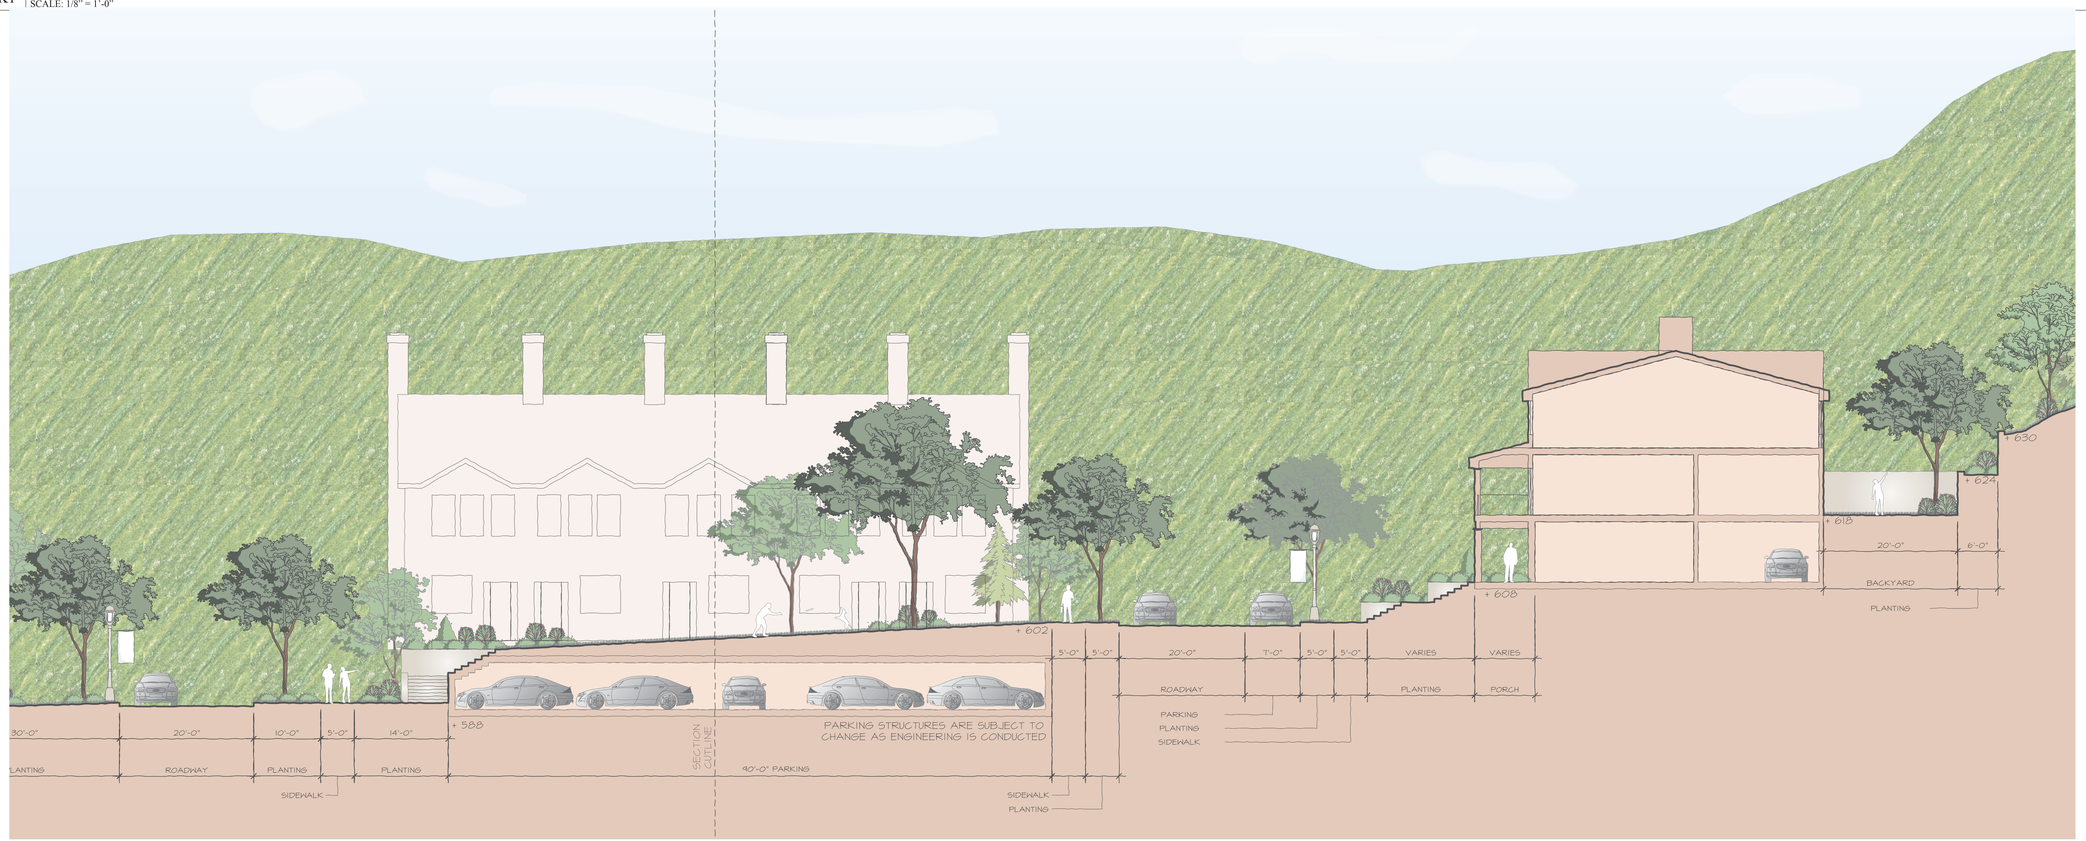

A1 SECTION THROUGH GOLF CLUBHOUSE
SCALE: 1/8" = 1'-0"

ARCHITECT OF RECORD - RESORT

Jensen Fey
PHONE 425.216.0318 FAX 425.216.0329
7730 Leary Way, Redmond, WA 98052

ARCHITECT OF RECORD - RESIDENTIAL

MINNO & WASKO
ARCHITECTS AND PLANNERS
80 LAMBERT LANE, SUITE 105
LAMBERTVILLE, NJ 08530
TEL: (609) 397-9009
FAX: (609) 397-7363

SURVEY, PLANNING AND ENGINEERING

CHAZEN ENGINEERING, LAND SURVEYING & LANDSCAPE ARCHITECTURE CO., P.C.
Dutchess County Office: 21 Fox Street, Poughkeepsie, New York 12601, Phone: (845) 454-3980
Capital District Office: 547 River Street, Troy, New York 12180, Phone: (518) 273-0055
Orange County Office: 300 Meadow Avenue, Newburgh, New York 12550, Phone: (845) 567-1133
North Country Office: 100 Glen Street, Glens Falls, New York 12801, Phone: (518) 812-0513

GOLF COURSE ARCHITECT

ERNIE ELS DESIGN
TROTT BOREN MORSH PARKWAY, SUITE 108
LUTZ, FLORIDA 33549 U.S.A. (813) 288-3713

NATURAL RESOURCE MANAGEMENT PLAN

AUDUBON INTERNATIONAL
P.O. BOX 1226
CARY, NC 27512

WATER AND WASTEWATER TREATMENT FACILITIES

DELAWARE OPERATIONS, INC
8-12 DIETZ ST., SUITE 303
ONEONTA, NY 13820
TEL: (607) 432-8071

NOTES:

No.	ISSUE	DATE
1	MASTER DEVELOPMENT PLAN	04-03-08

KEY PLAN NOT FOR CONSTRUCTION

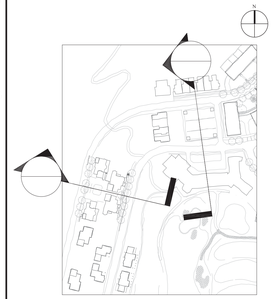

SILO RIDGE RESORT COMMUNITY
AMENIA, NY

ROBERT A.M. STERN ARCHITECTS, LLP
460 WEST 34th STREET, NEW YORK, NY 10001
TEL (212) 967-5100 • FAX (212) 967-5588

HIGHER GROUND COUNTRY CLUB MANAGEMENT CO., LLC
SILO RIDGE COUNTRY CLUB
P.O. BOX 86
AMENIA, NY 12501

SITE SECTION
PHASE I - GOLF CLUBHOUSE

Project No. A06090	Date 04-03-08
CAD File No.	Scale AS NOTED
Drawing No. SP-15	

Copyright (c) 2008 Robert A.M. Stern Architects