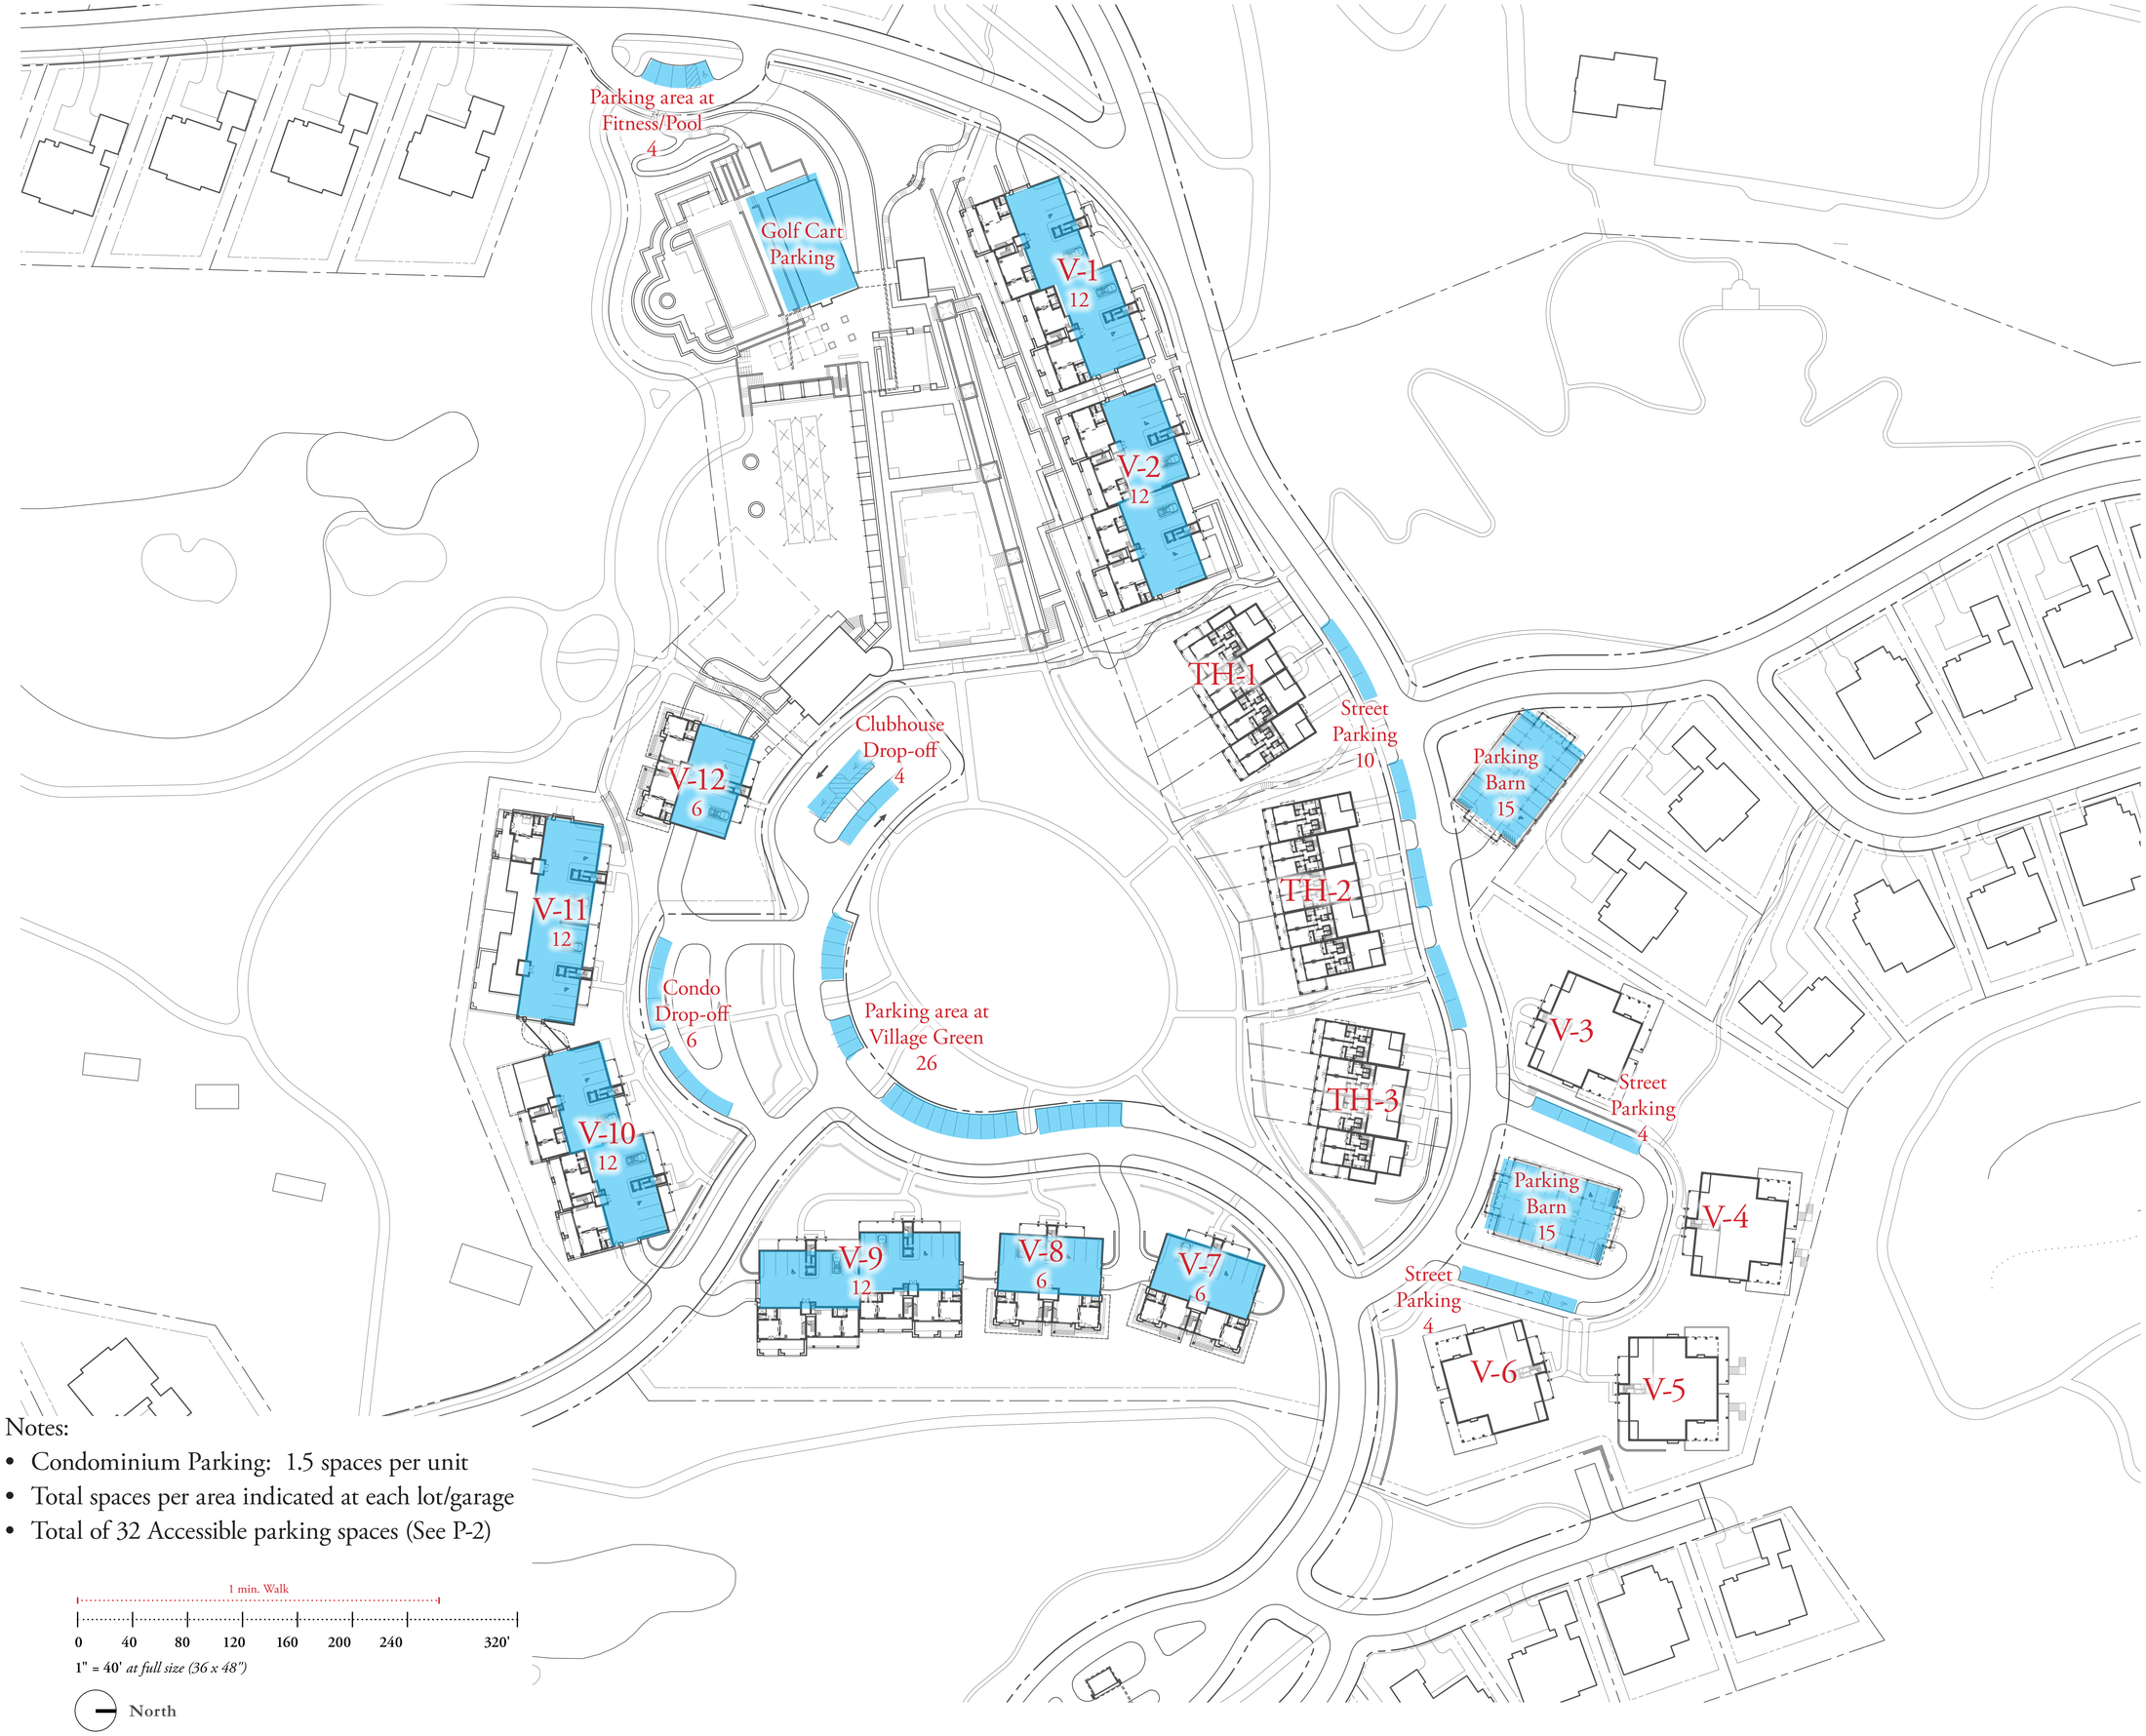

Notes:

- Condominium Parking: 1.5 spaces per unit
- Total spaces per area indicated at each lot/garage
- Total of 32 Accessible parking spaces (See P-2)

1 min. Walk

0 40 80 120 160 200 240 320'

1" = 40' *at full size (36 x 48")*

North

OWNER:

Silo Ridge Ventures, LLC
5021 Route 44
Amenia, New York 12501
845.373.8020

ARCHITECTS, PLANNERS, LANDSCAPE ARCHITECTS:

HART | HOWERTON

10 East 40th Street New York, NY 10016
Tel: 212 683 5631 Fax: 212 481 3768
E-mail: NY@harthowerton.com

GOLF COURSE DESIGNERS:

FAZIO DESIGN

401 N. Main St., Ste. 400
Hendersonville, North Carolina 28792
828.693.0052 • FAX 828.693.0071

ENVIRONMENTAL PLANNING & CIVIL ENGINEERING:

VHB

Engineering, Surveying & Landscape Architecture, P.C.
Planning
Transportation
Land Development
Environmental Services

50 Main Street, Suite 360
White Plains, New York 10606
914.467.6600 • FAX 914.761.3759

WASTEWATER AND WATER DESIGN:

CEDARWOOD ENGINEERING SERVICES, PLLC
CIVIL & ENVIRONMENTAL ENGINEERING

8-12 Dietz St., Suite 303
Oneonta, NY 607.432.8073
248 Main St., PO Box 203
North Creek, NY 518.251.5160

PROJECT SURVEYOR:

Kirk K. Horton, Land Surveyor
NYS License No. 049954
9 Broadway
Amenia, New York 12501
845.373.7809

KEY MAP:

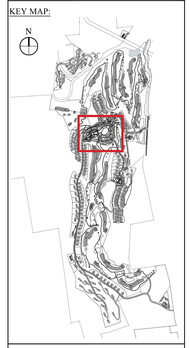

No.	Revision	Date	Apvd
1	PER TOWN COMMENTS	6/19/14	ACD

Designed by NE | Drawn by NE | Checked by IT
CAD checked by MB | Approved by IT
Scale AS SHOWN | Date March 3, 2014

Project Title
Silo Ridge
Resort Community
Master Development Plan
4561 Route 22
Amenia, New York

Issued for
Amended Special Use Permit/
Master Development Plan
Approval
Not Issued for Construction

Drawing Title
PARKING PLAN 1

Drawing Number
P-1

Sheet of

Project Number